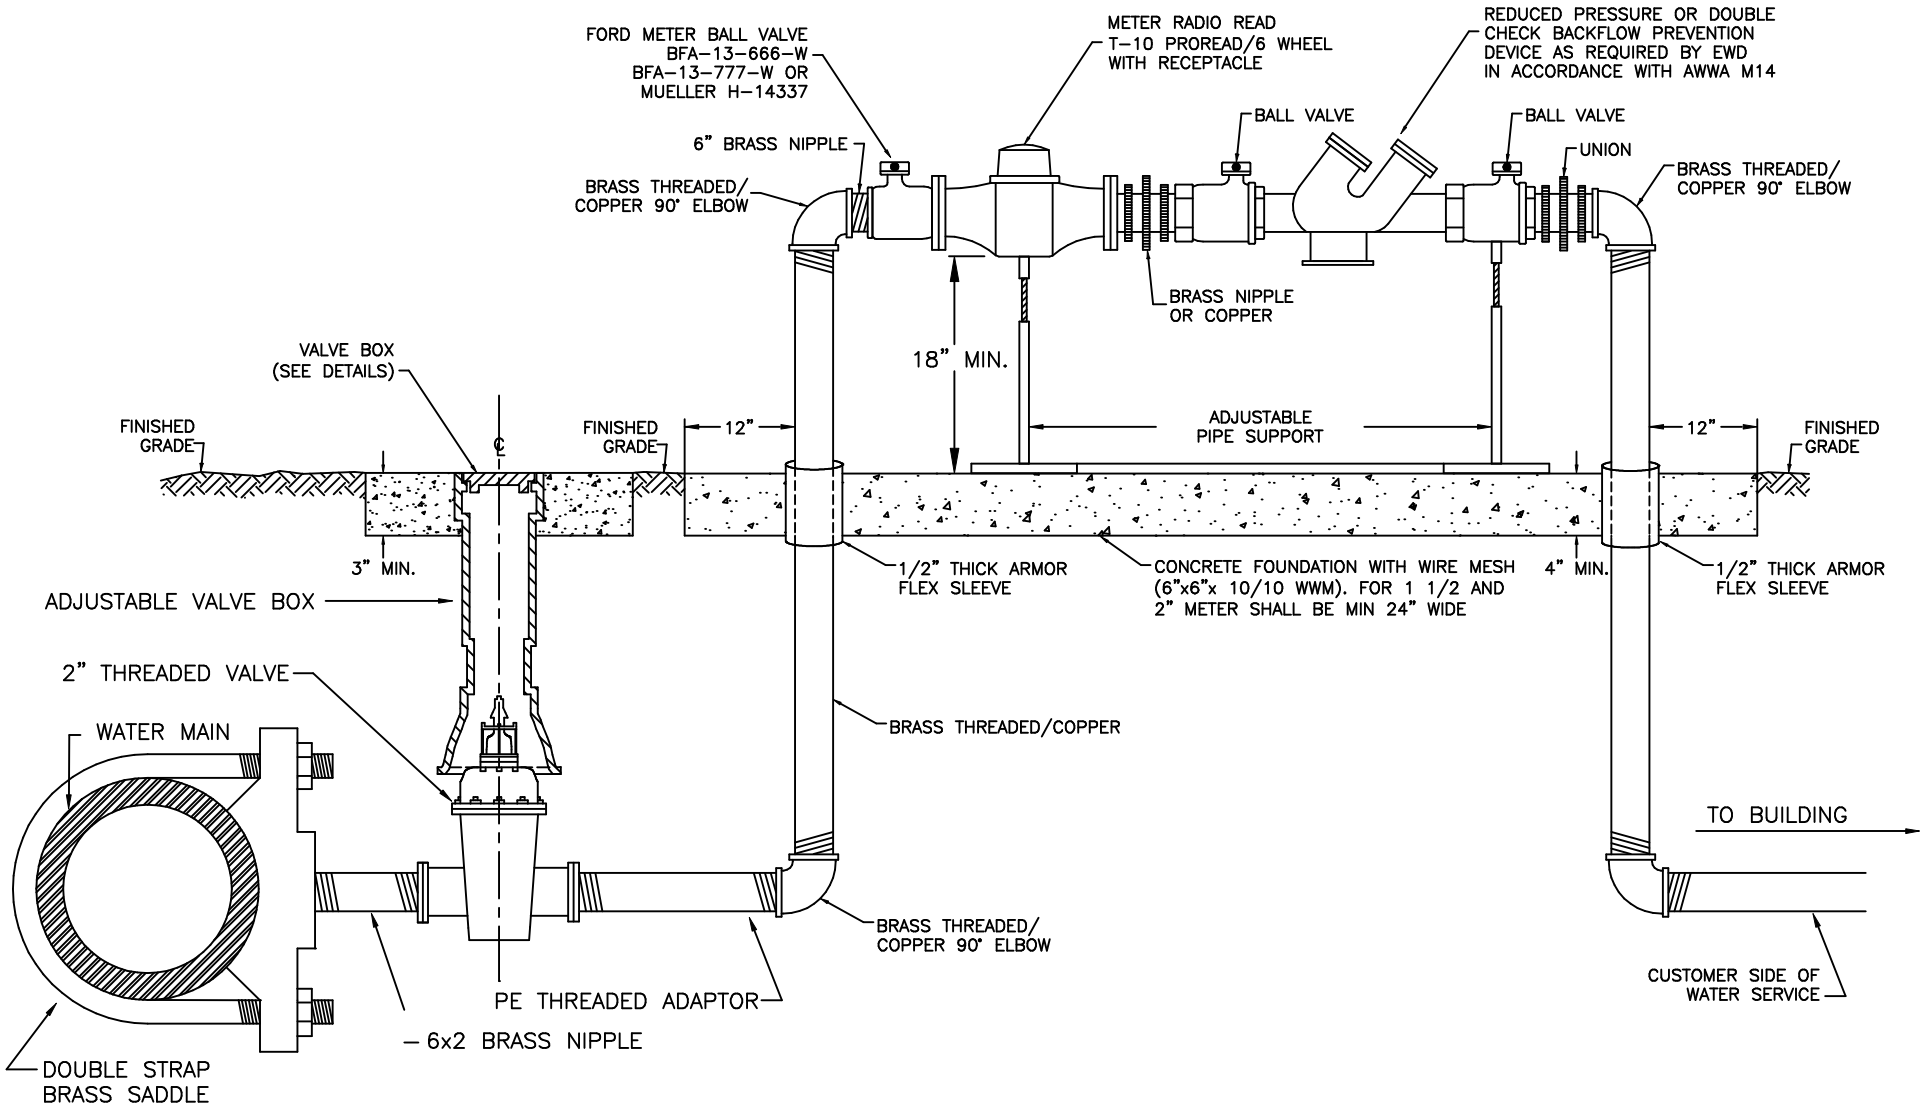

1 1/2", 2", 3" ABOVE GROUND

METER INSTALLATION – REMOTE READING

N.T.S.

5/9/2005

ENGLEWOOD WATER DISTRICT